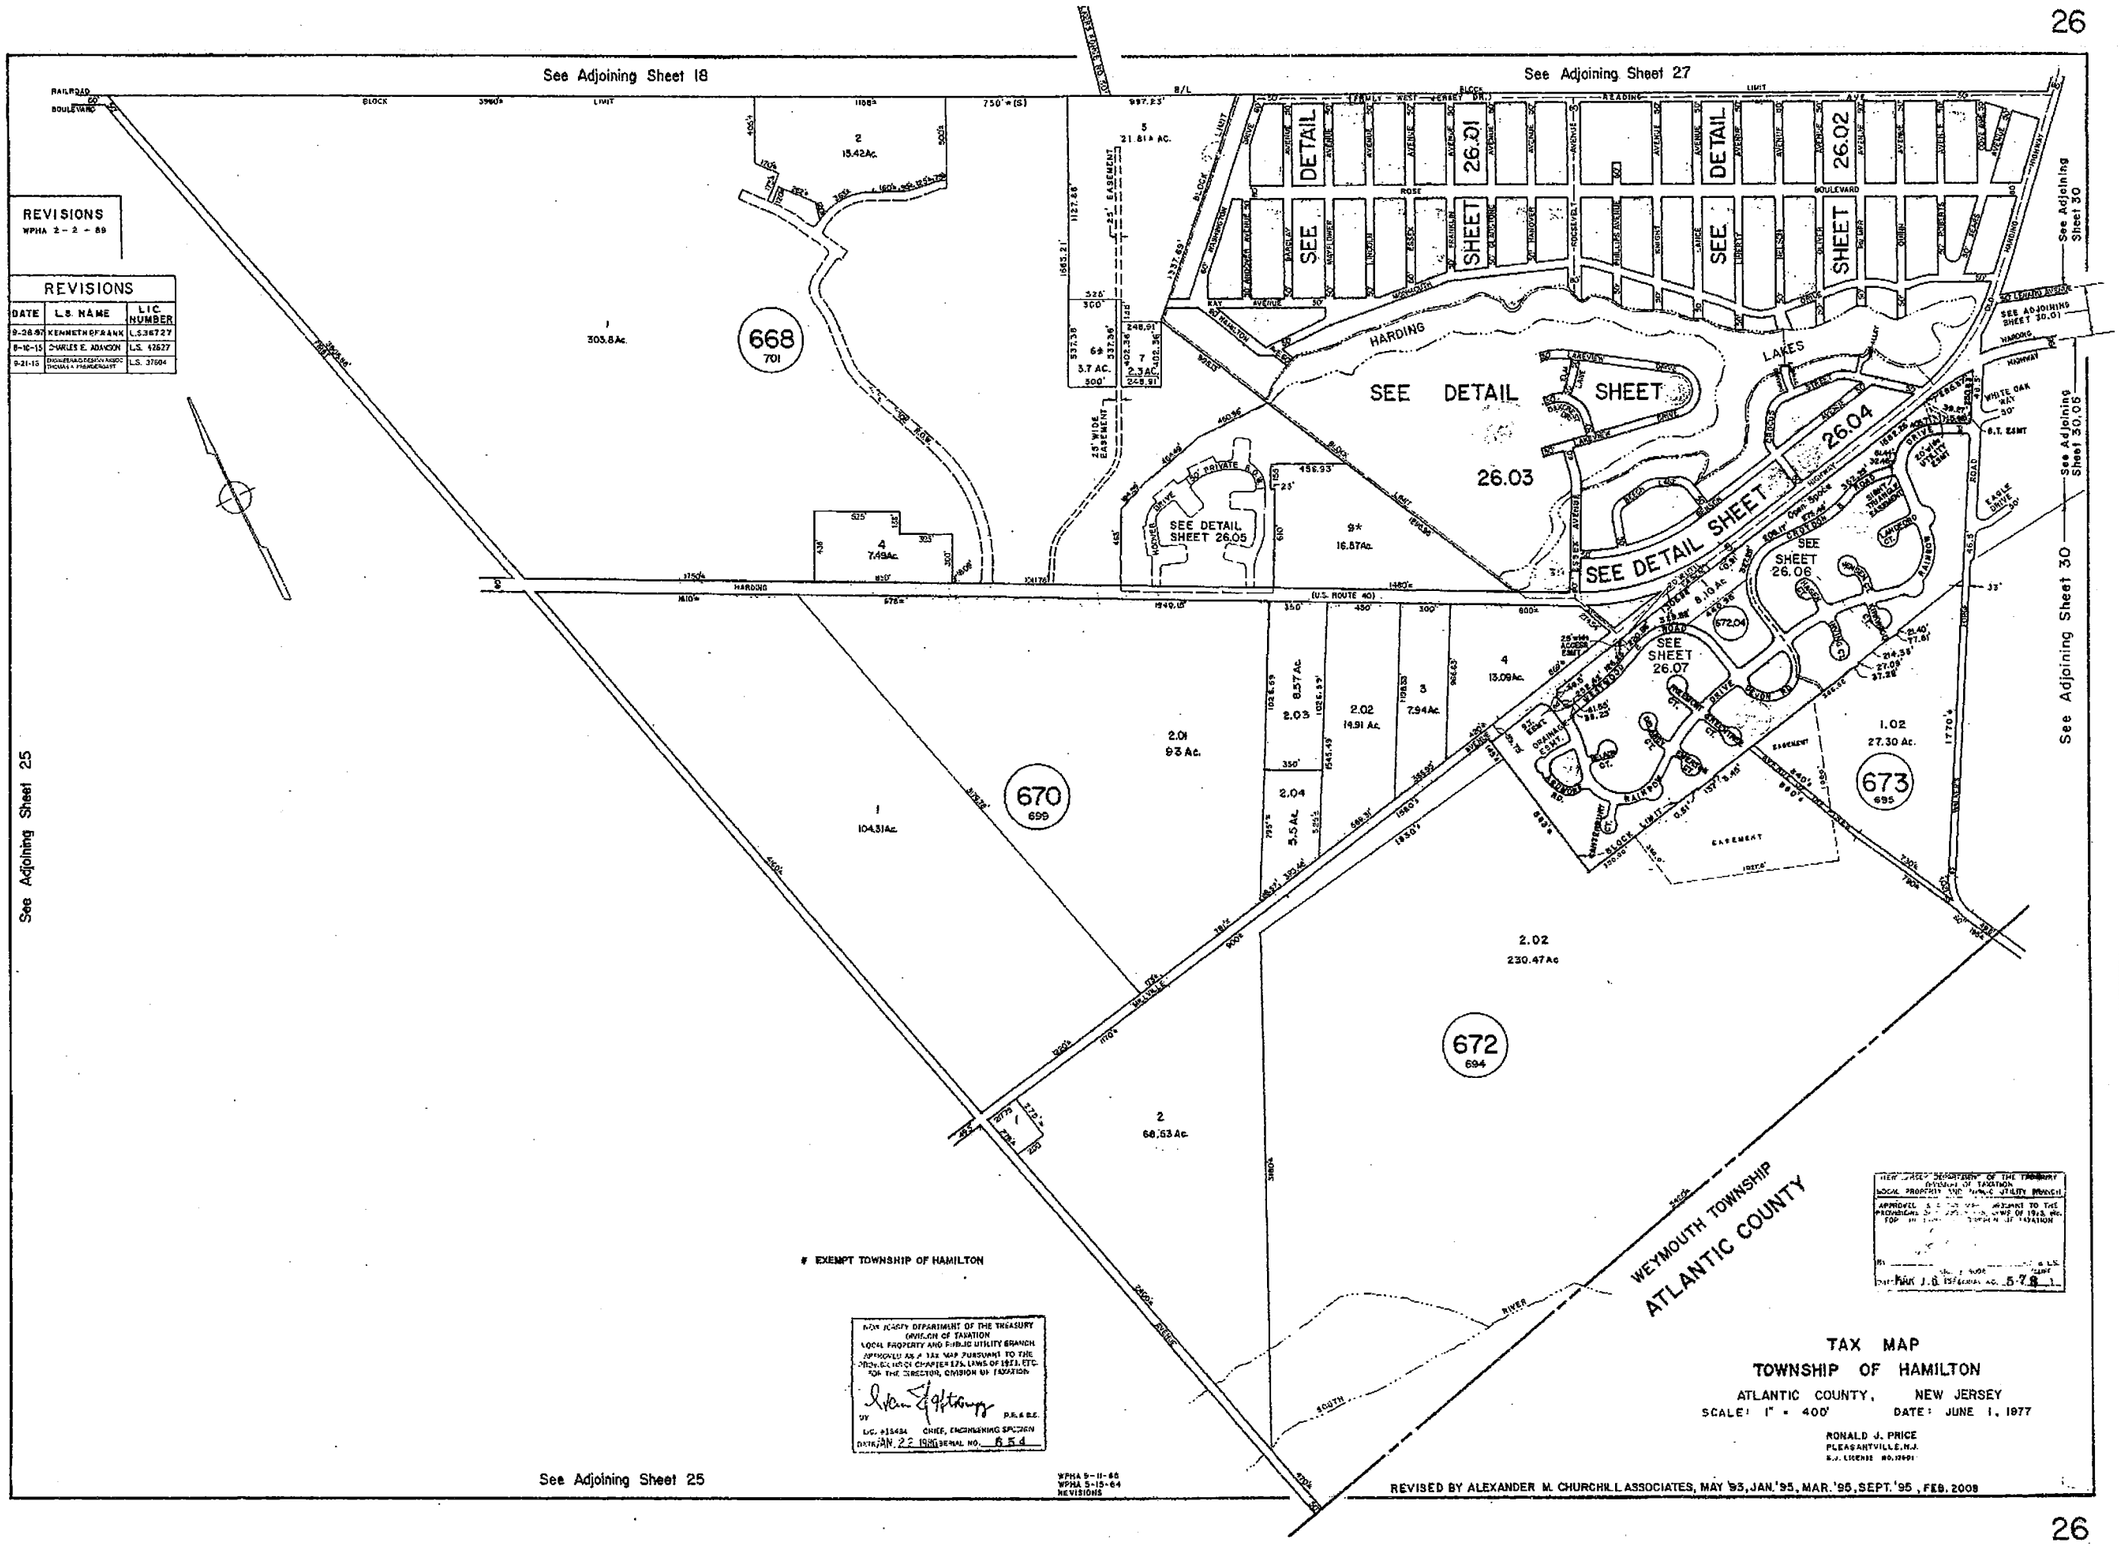
See Adjoining Sheet 18
See Adjoining Sheet 27
See Adjoining Sheet 25
See Adjoining Sheet 30
See Adjoining Sheet 30.05
See Adjoining Sheet 30.01
REVISIONS
WPHA 2-2-89
REVISIONS
DATE | L.S. NAME | LIC. NUMBER
9-28-87 | KENNETH P. FRANK | L.S. 36727
8-16-15 | CHARLES E. ADAMSON | L.S. 42627
9-21-15 | ENGINEERING DESIGN ASSOC. THOMAS A. FRANKENHAUT | L.S. 37604
SEE DETAIL SHEET 26.01
SEE DETAIL SHEET 26.02
SEE DETAIL SHEET 26.03
SEE DETAIL SHEET 26.04
SEE DETAIL SHEET 26.05
SEE SHEET 26.06
SEE SHEET 26.07
HARDING
LAKES
668
701
670
699
672
694
673
695
1 303.8 Ac.
2 15.42 Ac.
4 7.49 Ac.
9* 16.87 Ac.
2.01 93 Ac.
1 104.31 Ac.
2.02 230.47 Ac
2 68.63 Ac.
1.02 27.30 Ac.
2.03 8.57 Ac.
2.04 5.5 Ac.
2.02 14.91 Ac.
3 7.94 Ac.
4 13.09 Ac.
EXEMPT TOWNSHIP OF HAMILTON
WEYMOUTH TOWNSHIP
ATLANTIC COUNTY
NEW JERSEY DEPARTMENT OF THE TREASURY
DIVISION OF TAXATION
LOCAL PROPERTY AND PUBLIC UTILITY BRANCH
APPROVED AS A TAX MAP PURSUANT TO THE PROVISIONS OF CHAPTER 175, LAWS OF 1973, ETC.
FOR THE DIRECTOR, DIVISION OF TAXATION
BY
P.E. & B.E.
LIC. #15434 CHIEF, ENGINEERING SECTION
DATE JAN. 22 1986 SERIAL NO. 654
WPHA 9-11-66
WPHA 5-15-64
REVISIONS
TAX MAP
TOWNSHIP OF HAMILTON
ATLANTIC COUNTY, NEW JERSEY
SCALE: 1" = 400'
DATE: JUNE 1, 1977
RONALD J. PRICE
PLEASANTVILLE, N.J.
REVISED BY ALEXANDER M. CHURCHILL ASSOCIATES, MAY '93, JAN. '95, MAR. '95, SEPT. '95, FEB. 2008