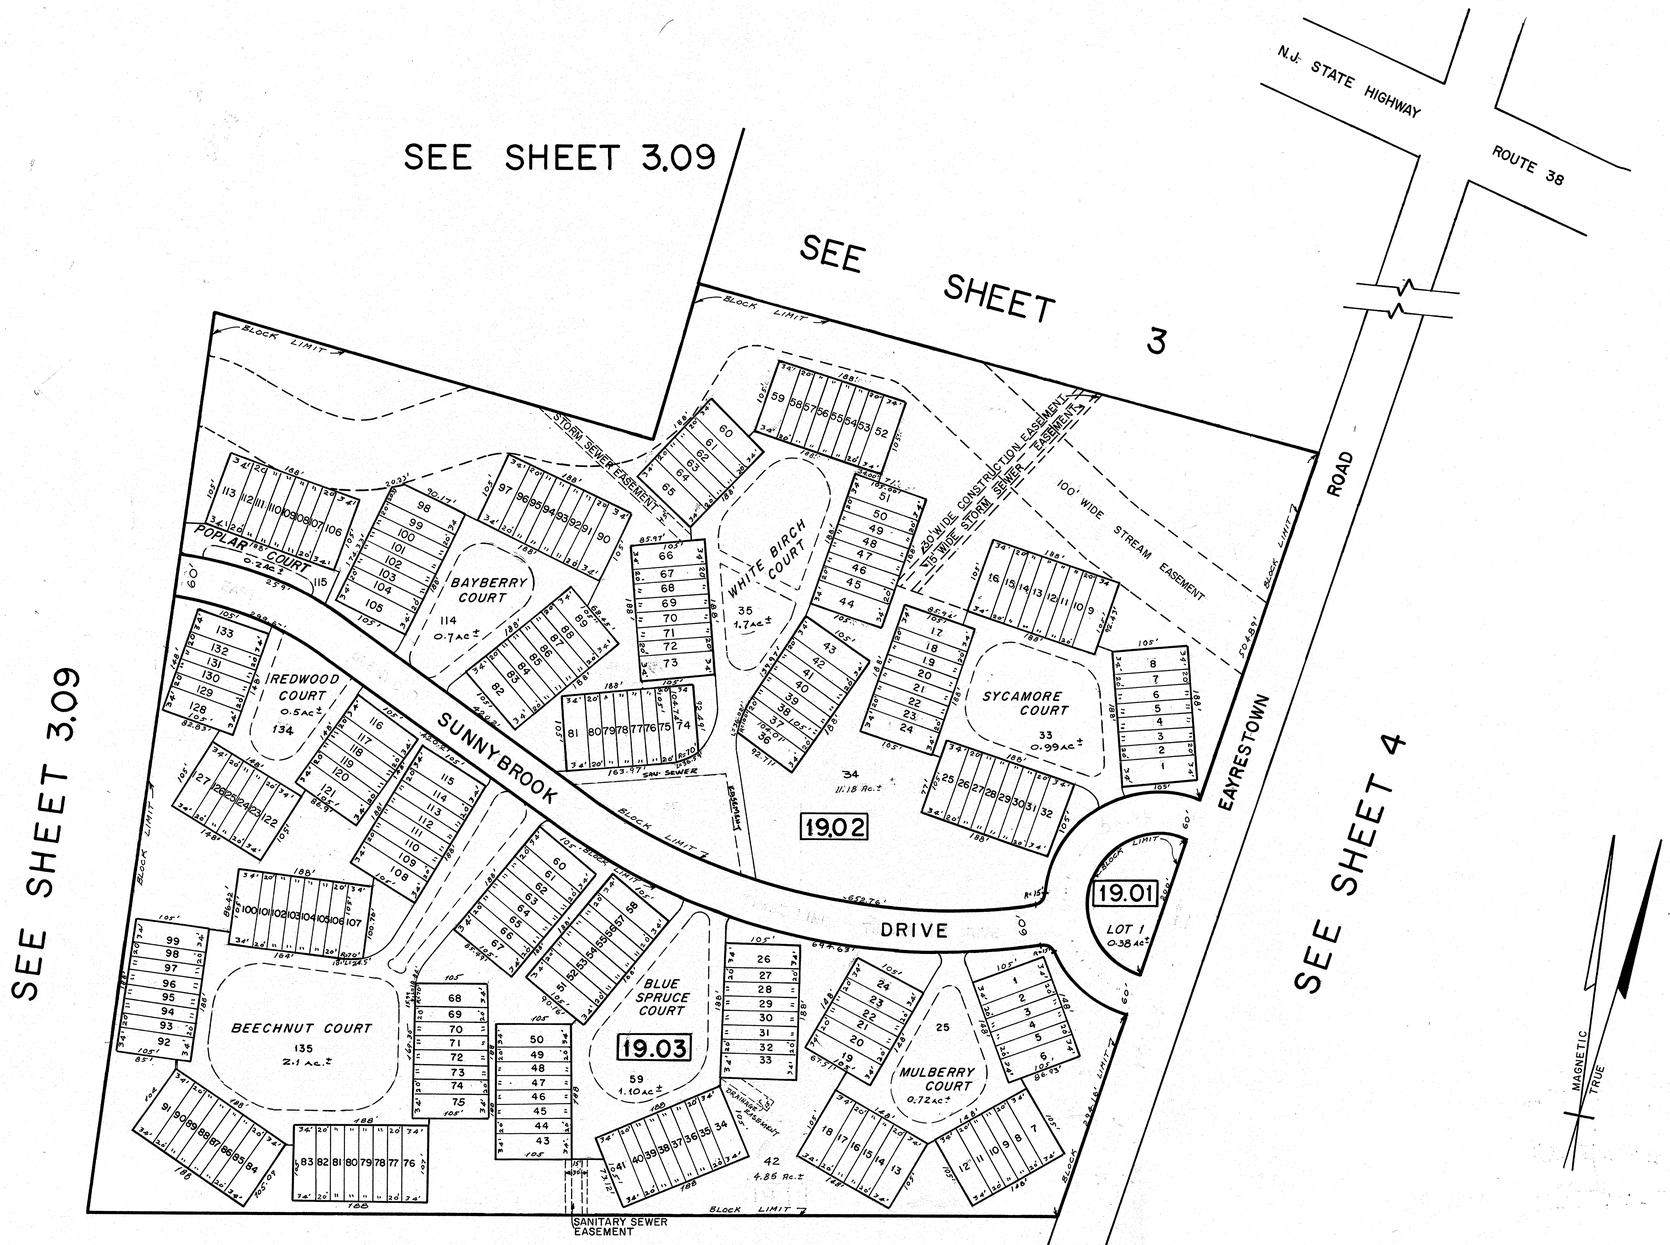

SEE SHEET 3

REVISIONS			
REVISED BY:	DATE	REVISION MADE TO:	by
R. A. ALAIMO, ASSOC.	July 23, 19	ADDED Block & Lot NUMBERS AS SHOWN ON FILED TC.	
E. J. BLAIMO, ASSOCIATES	NOV. 4, 19	CWB DEL BLK NUMBERS & BASIC Work Files Plans	EJB
R.A. ALAIMO, ASSOCIATES	FEB. 3, 1976	BLK. 19.03 LOT 42 ADDED DRAINAGE EASEMENT (6/30/76)	RAA
L.A.W. & B.	1-2-85	REV. TO N.J. TAX MAP STANDARDS	LL

LOT 34 COMMON OPEN 11.18 ACRES
LOT 42 COMMON OPEN 4.85 ACRES
TOTAL OPEN SPACE 16.03 ACRES

SECTIONS 1 AND 2

SUNNYBROOK

NEW JERSEY DEPARTMENT OF THE TREASURY
DIVISION OF TAXATION
LOCAL PROPERTY AND PUBLIC UTILITY BRANCH
APPROVED AS A TAX MAP PURSUANT TO THE PROVISIONS OF CHAPTER 175, LAWS OF 1811, ETC. FOR THE DIRECTOR, DIVISION OF TAXATION
BY P.E. & L.S.
LIC. #15436 CHIEF, ENGINEERING SECTION
DATE FEB 13 1985 SERIAL NO. 688

TAX MAP

LUMBERTON TOWNSHIP
BURLINGTON COUNTY, N.J.

RICHARD A. ALAIMO ASSOCIATES
CONSULTING ENGINEERS
200 HIGH STREET MOUNT HOLLY, N.J.

OCTOBER 1973 SCALE 1" = 100'